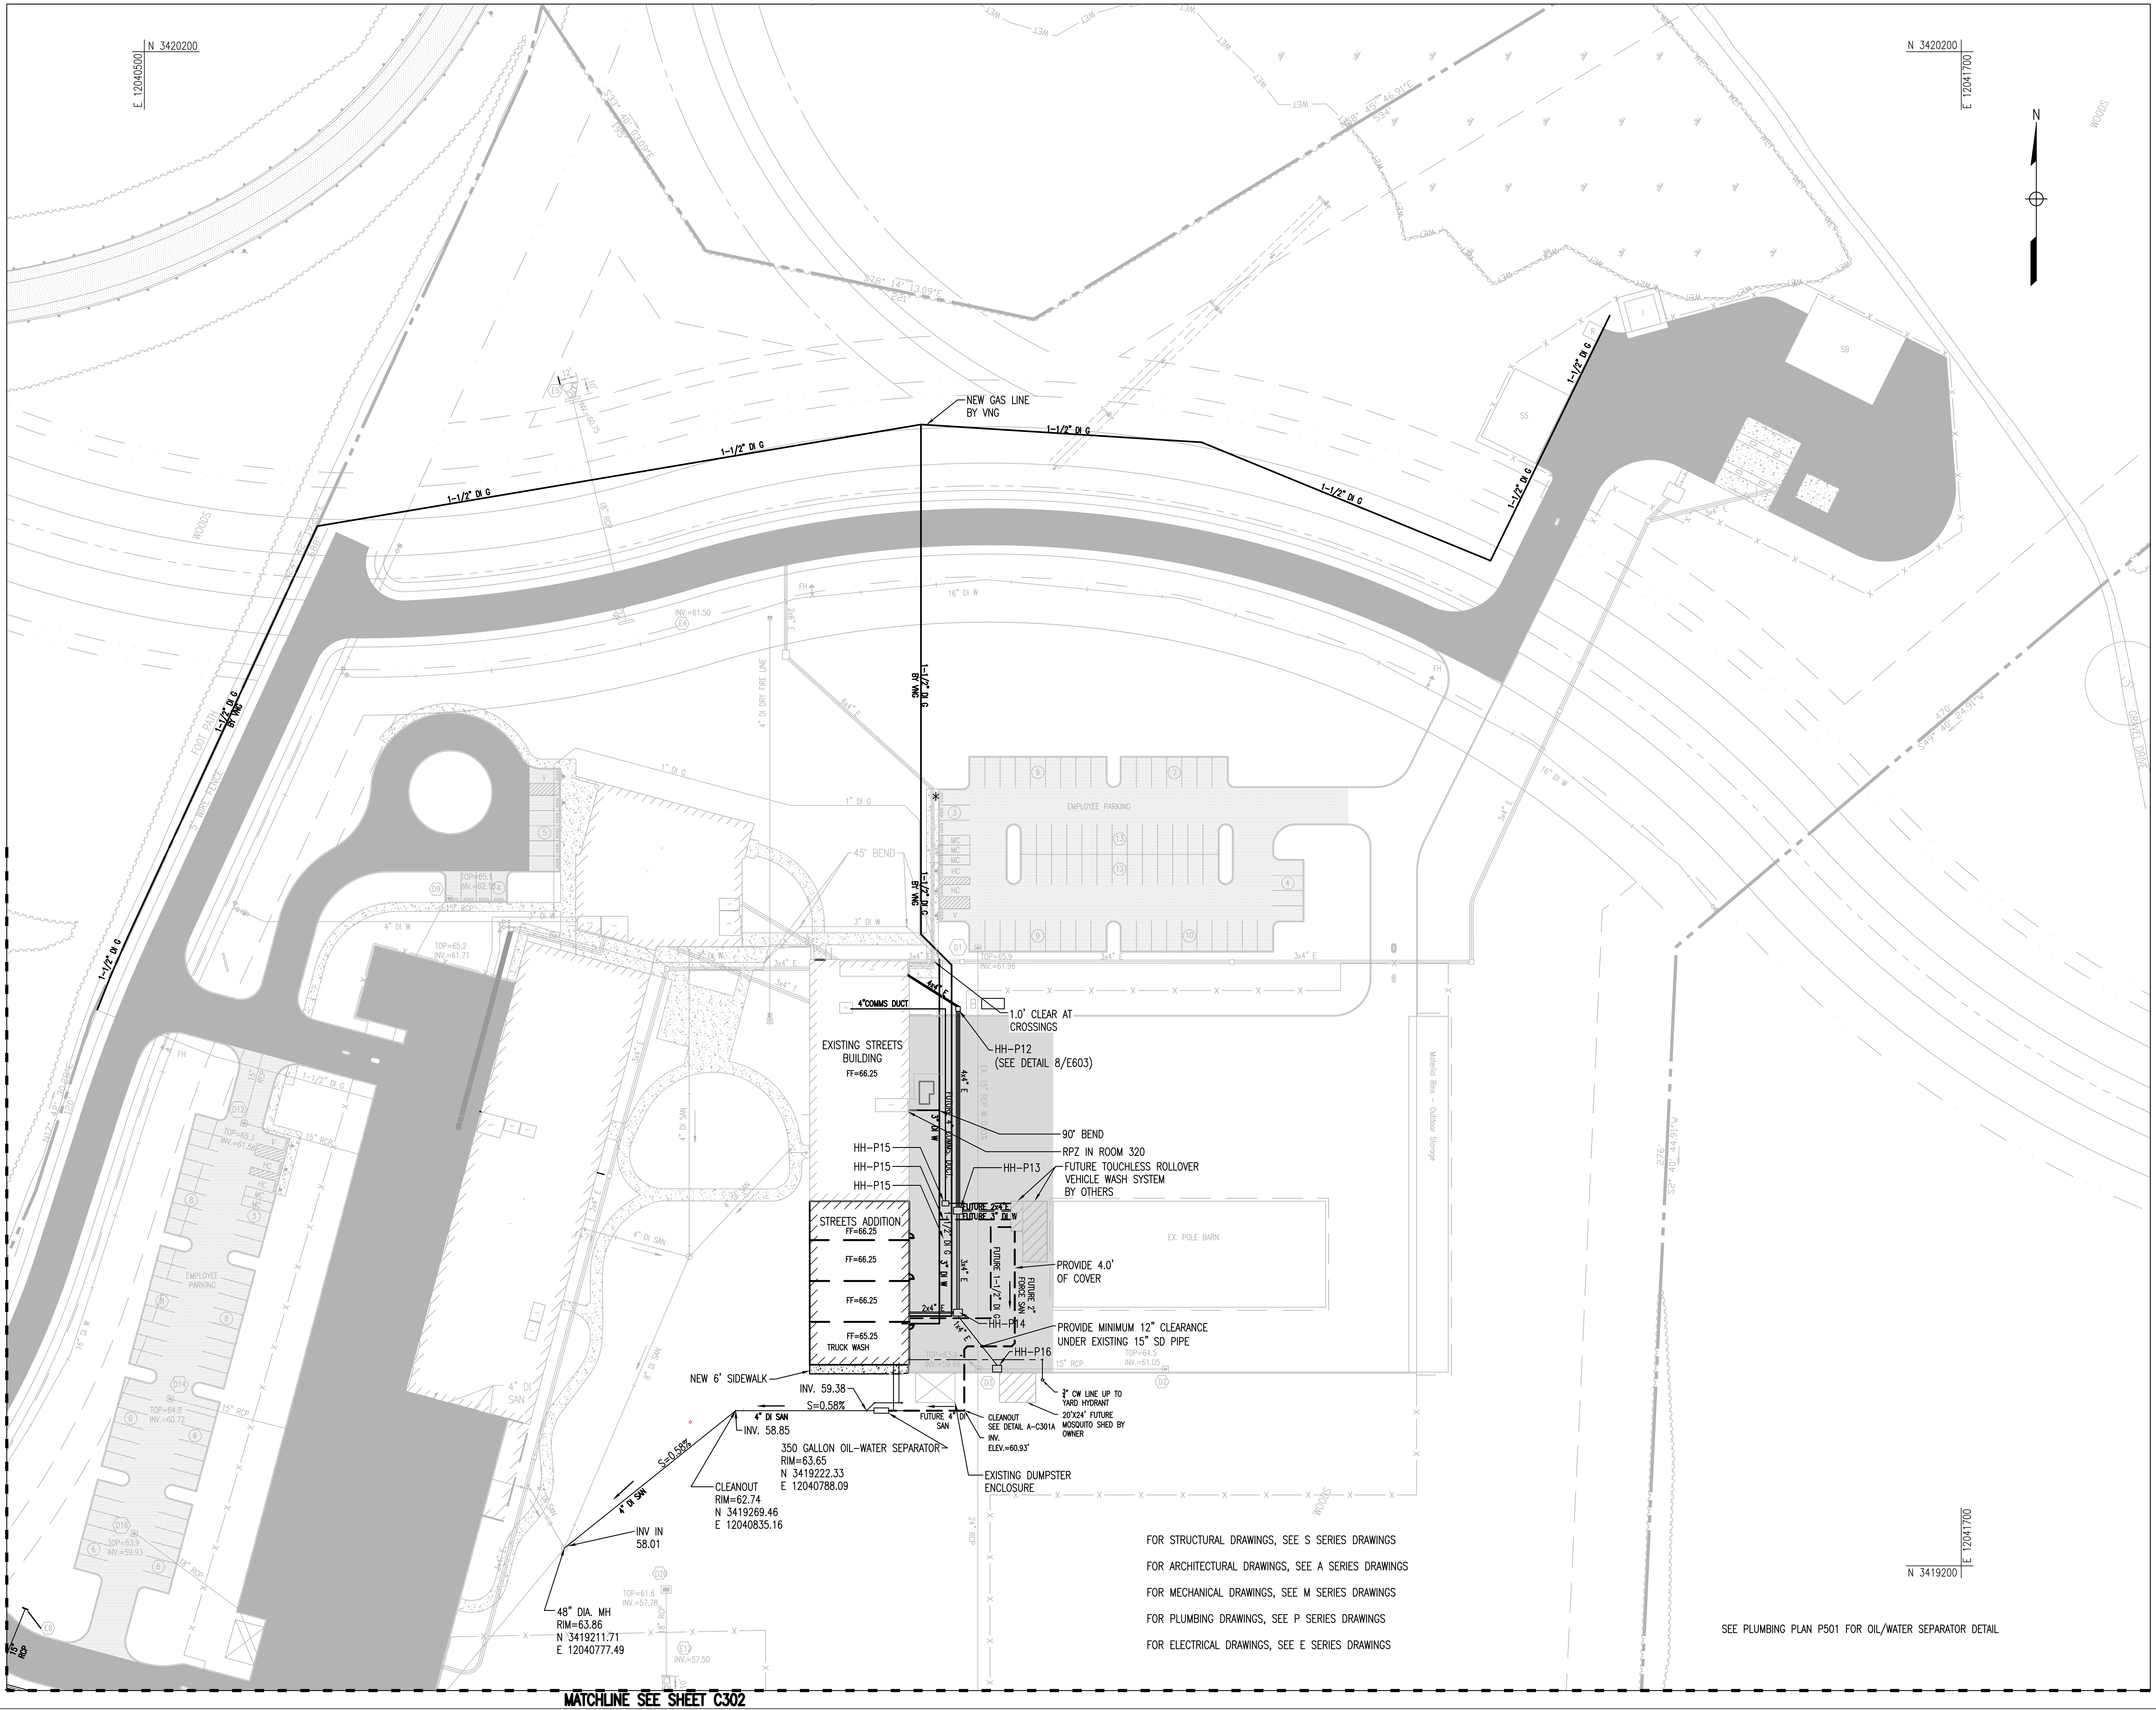

FOR STRUCTURAL DRAWINGS, SEE S SERIES DRAWINGS

FOR ARCHITECTURAL DRAWINGS, SEE A SERIES DRAWINGS

FOR MECHANICAL DRAWINGS, SEE M SERIES DRAWINGS

FOR PLUMBING DRAWINGS, SEE P SERIES DRAWINGS

FOR ELECTRICAL DRAWINGS, SEE E SERIES DRAWINGS

SEE PLUMBING PLAN P501 FOR OIL/WATER SEPARATOR DETAIL

REVISIONS

	STREETS WING EXPANSION	03/10/2016
1	ADDENDUM NO. 1	03/25/2016
2	ADDENDUM NO. 2	05/11/2016
4	ADDENDUM NO. 4	07/21/2016

CLIENT INFORMATION

CITY OF SUFFOLK, VIRGINIA

440 MARKET STREET, SUFFOLK, VIRGINIA 23434

800 CAROLINA ROAD, SUFFOLK, VIRGINIA 23434

DEPARTMENT OF PUBLIC WORKS OPERATION COMPLEX

KEY PLAN

GRAPHIC SCALES

0 20' 40' 80'
SCALE: 1" = 40'-0"

SIGNATURE

SITE & UTILITY PLAN

Drawing No.

C301

Scale: 1" = 40'
Date: 07/10/2015 Sheet 5 of 40
Des: DAD Drawn: DAD Check: JTD

PLOT DATE: 7/22/2016 8:59:07 AM PAGE SETUP: ---- PLOT STYLE: WRA_2006.CTB PAPER SIZE:ARCH FULL BLEED E1 (30.00 X 42.00 INCHES)
FILENAME: N:\19229-000\CADD\CIVIL\FILES FOR CONSTRUCTION ADMIN\19229000C301.DWG